SMITH ENGINEERING CONSULTANTS, INC.
ENGINEERS SURVEYORS PLANNERS
4500 PRIME PARKWAY, SUITE 201
McHENRY, ILLINOIS 60050
815-385-1776 FAX: 815-385-1781

COMP. FILE: 960573-3.DWG
VIEW: SIGN

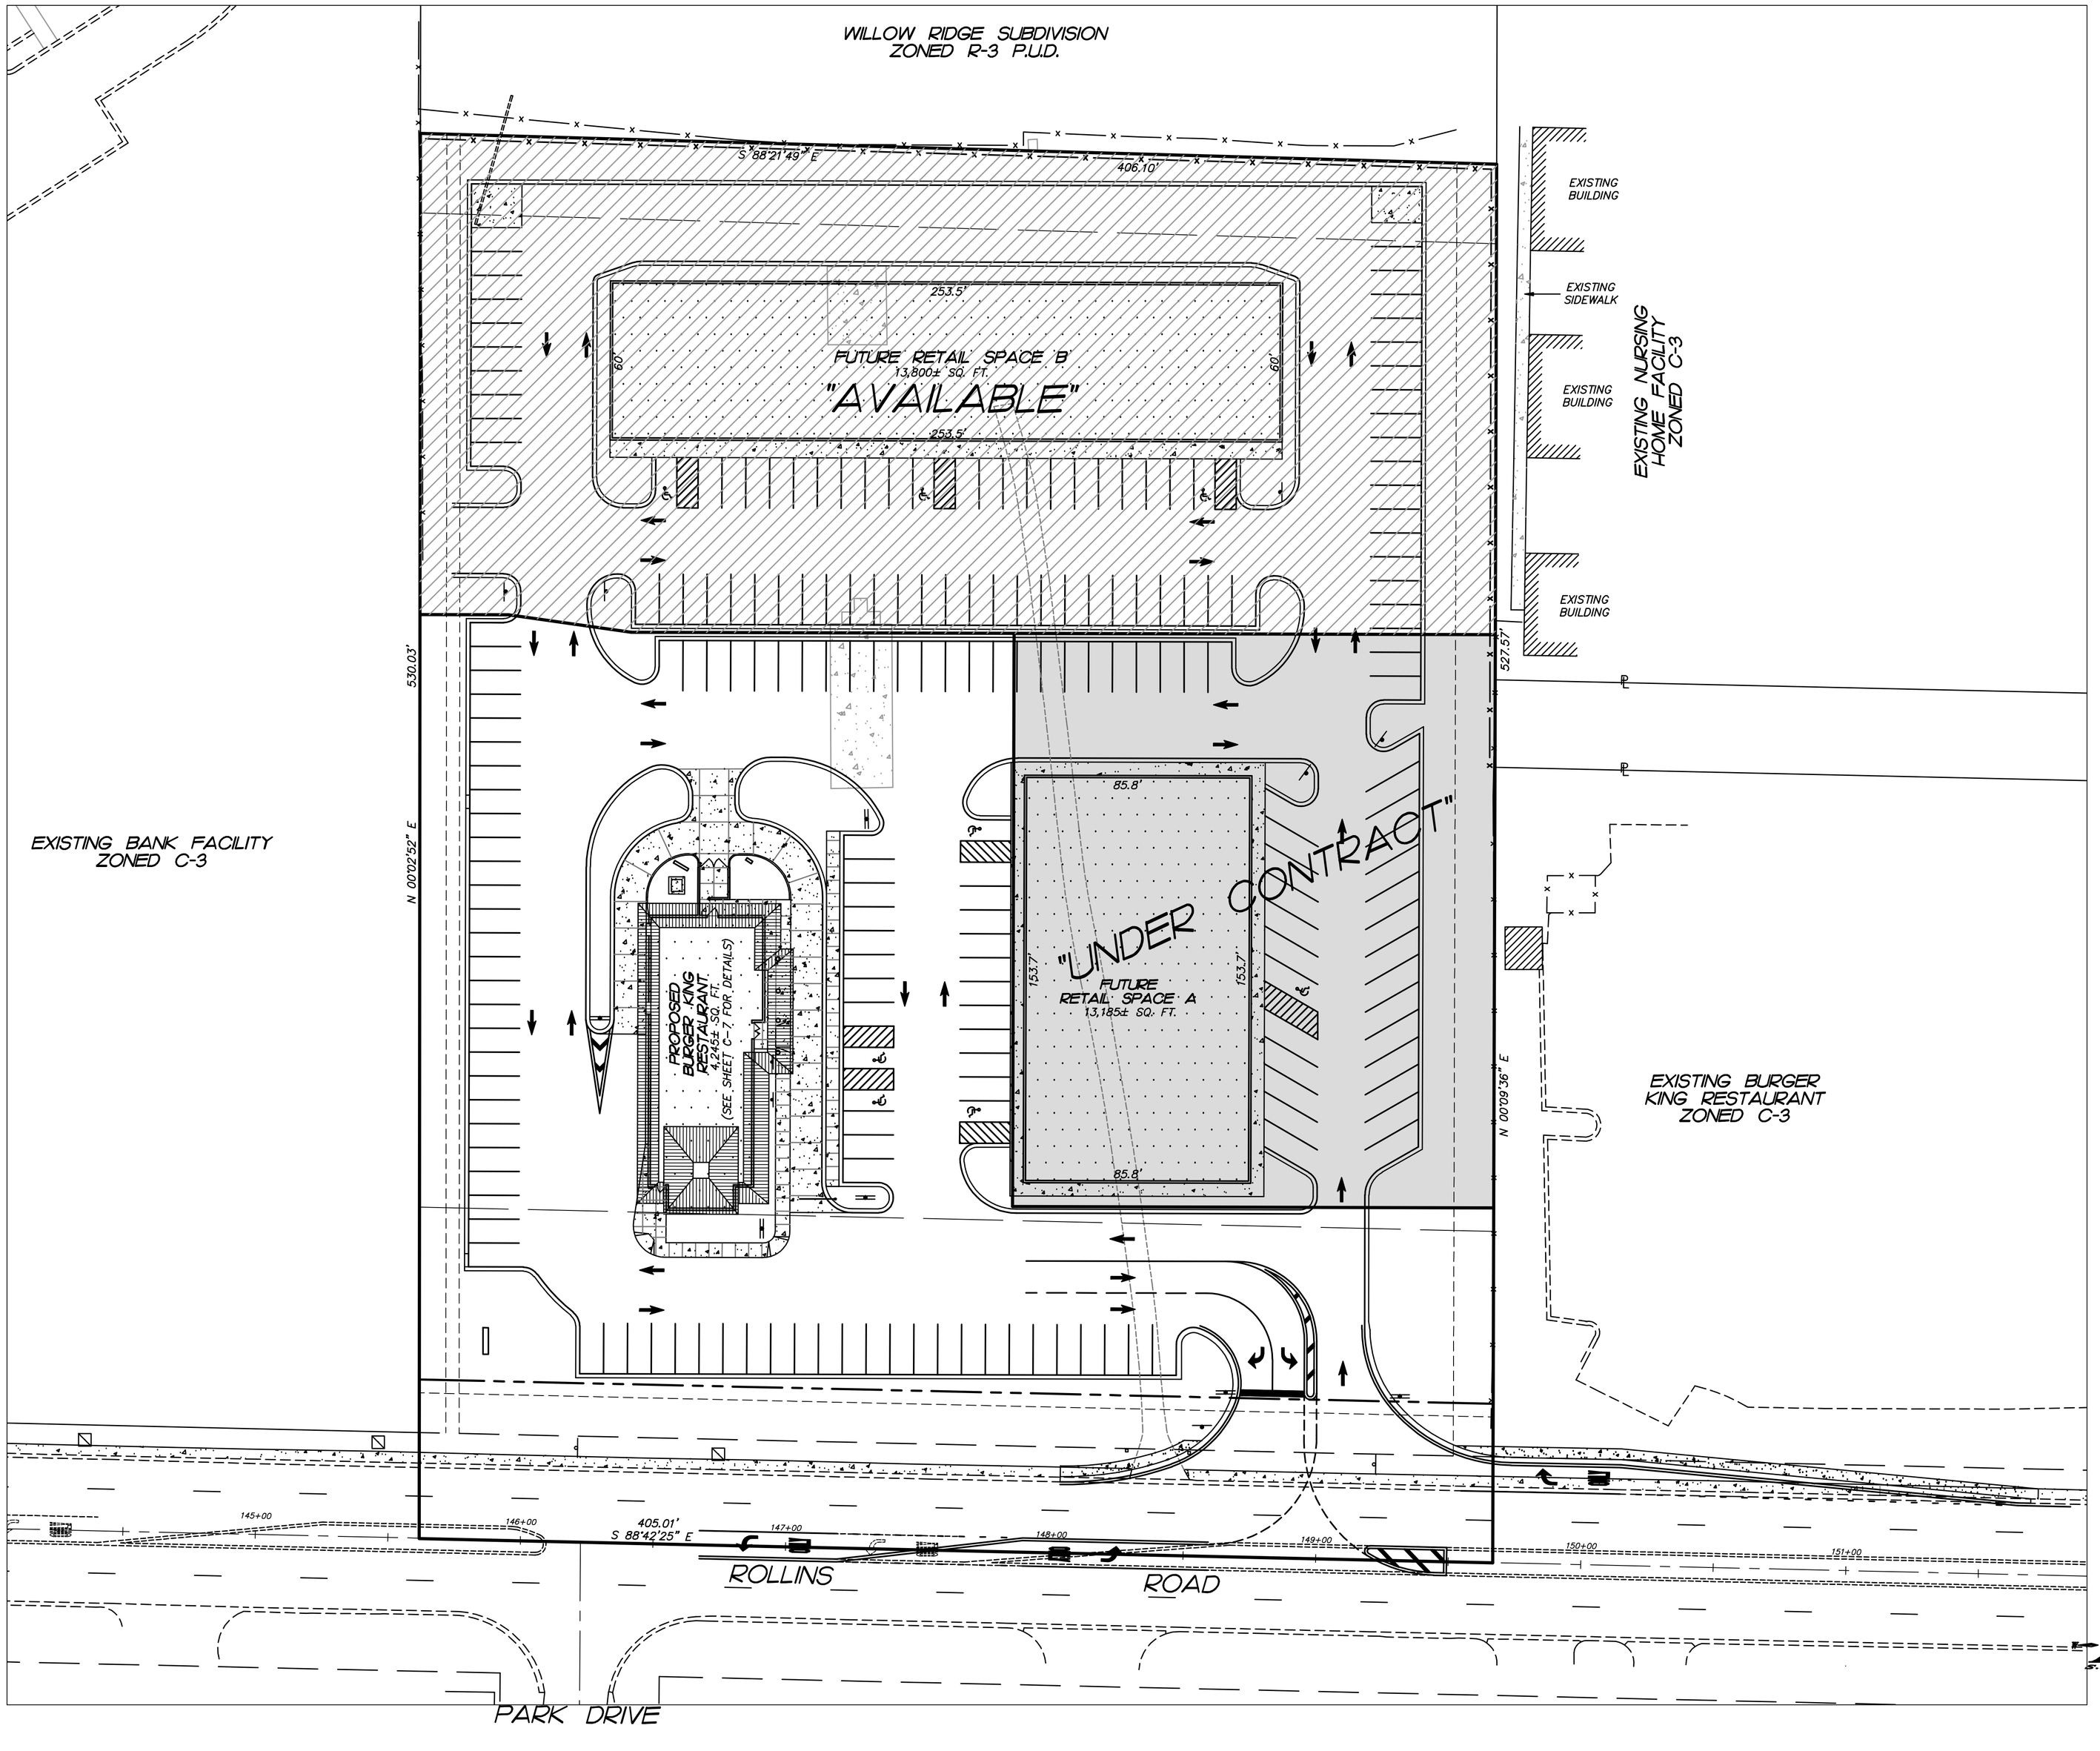

PROPOSED BURGER KING SITE
ROUND LAKE BEACH, ILLINOIS

REVISIONS			DWN BY:	INT:	DATE:	PROJECT NO.
1.	PJS	5-16-97	PJS		5-6-97	SPEN 960573-3
2.	PJS	8-12-97	DSN BY:	INT:	HORIZ SCALE:	SHEET NO.
3.	PJS	8-26-97	PJH		1" = 30'	
4.	PJS	9-12-97	CHK BY:	INT:	VERT SCALE:	C-8
5.			TJH		–	